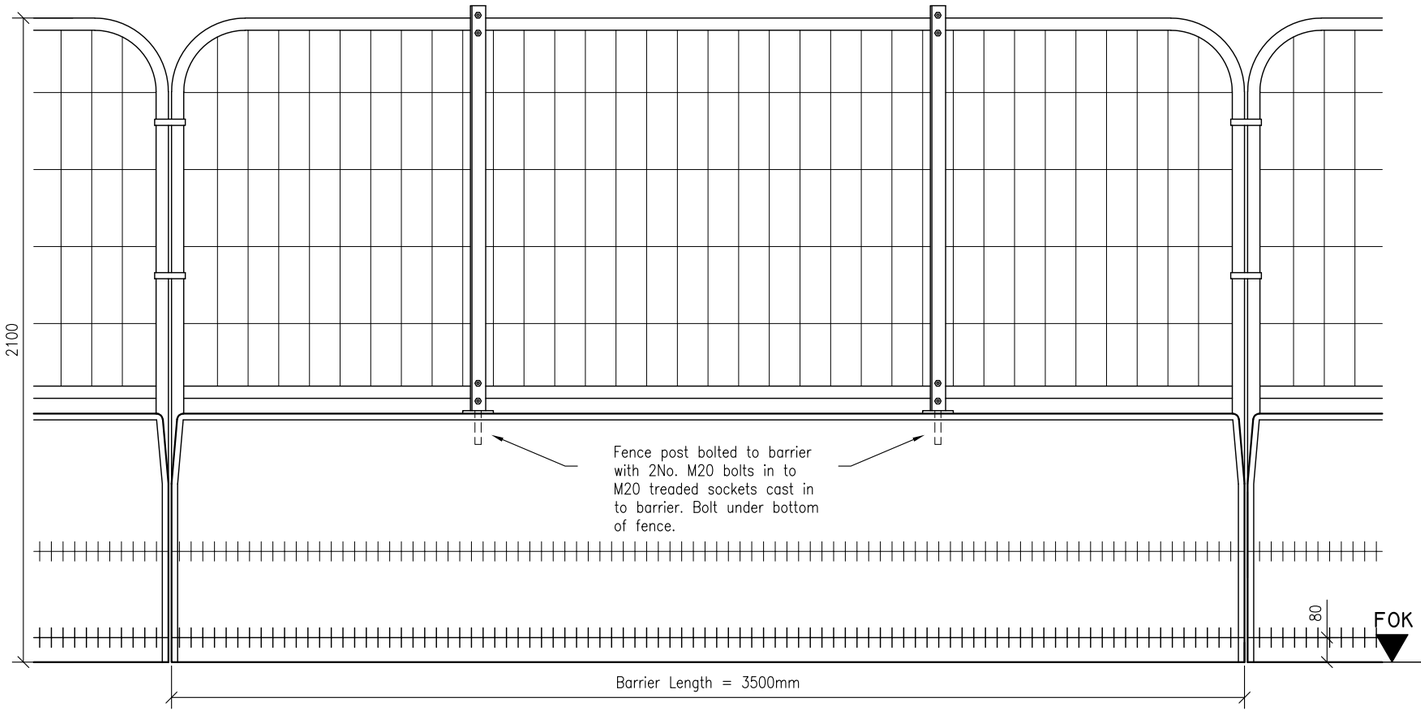

BACK ELEVATION (TO SHOW POSTS)

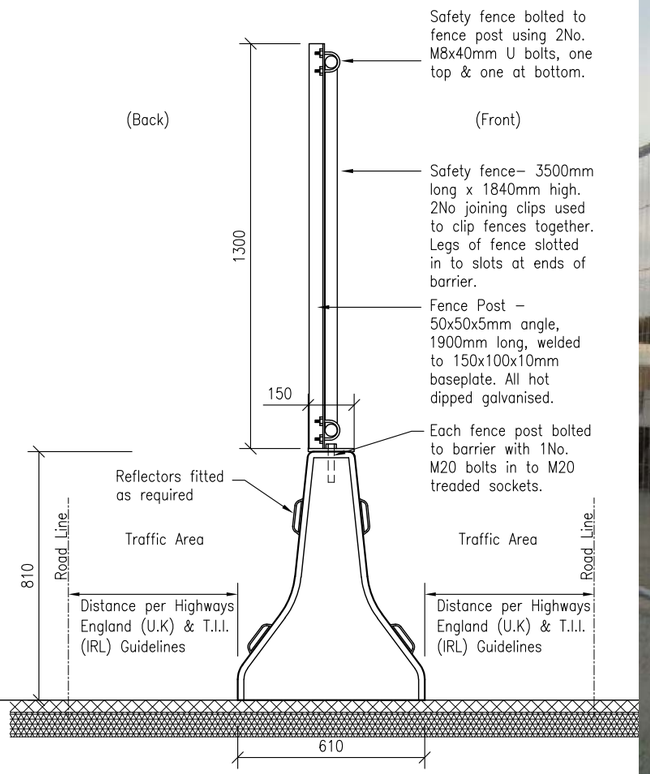

SECTION.

POST / FENCE DETAIL.

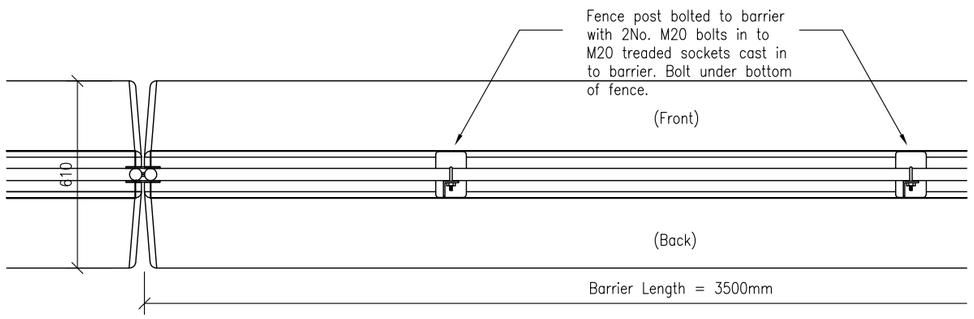

PLAN VIEW

POST/BASEPLATE DETAIL.

TOP U BOLT DETAIL.

FENCE / END BARRIER DETAIL.

- DO NOT SCALE USE FIGURED DIMENSIONS ONLY.
- ALL DIMENSIONS TO BE CHECKED ON SITE.
- A.P.C TO BE INFORMED OF ANY DISCREPANCIES BEFORE WORK PROCEEDS.

© COPYRIGHT: Ardee Precast Concrete.
This drawing or any part thereof may not be copied or otherwise reproduced without the written permission of Ardee Precast Concrete.

Revision:	Description:	Drawn By:	Date:

Project: TECHNICAL DATA SHEET.

Title: Type 81-2 System Spengler P.C. Road Safety Barrier with 3500mm x 1240mm Safety Fence.

Sheet Size: A3

Drawing Scale: 1:20

Drawn By: N.D.

Drawing No: **APC - 169**

Revision:

Date: 01-05-2018

Checked By:

Ardee Precast Concrete Ltd.
Townparks, Ardee, Co. Louth.
Tel. +353(0)41 6856372
Email. info@ardeeprecastconcrete.com
www.ardeeprecastconcrete.com
Also:
Ranch House, 1 Chapel Lane,
Bingham, Nottingham, NG13 8GF
Tel. 01949 838647 Email. info@apccivils.co.uk